1st and Final Bill

M. A. R. 57 (Rule 116) **No. D** 220056

Measurement Book

erial No. JOB No: 008-20.000004

ame of work ..... From ..... To .....

ame of Contractor of nature of Agency M/s. Shri. P. Krishna.

ate of commencement of work.....

Date	Full description, etc, of work	Dimensions				Contents	Reference to last Measurement
		Number	Length	Breadth	Depth		
1	2	3	4	5	6	7	8
me	of work: Improvements to Park beside to Ganesha Temple Shakaranagara in ward No. 08						
K	Order No: EE(project)/Yank Zone/WO/25/19-20					dt: 11-07-2019	
	ement No: EE/project/AG No. 25/19-20					dt: 11-07-2019	
em	No. 1 : Earth work excavation by manual means for roads, drains and similar works ---						
	present qty vide emb page no. 03 = 75.54 cum						
	@ Rate Rs 226.04/cum					=> 17075.85	

MEASUREMENT BOOK

Date	Full description, etc, of work	Dimensions				Contents	Reference to last Measurement
		Number	Length	Breadth	Depth		
1	2	3	4	5	6	7	8
Item No.2:	Construction of embankment with approved material Gravel / murr						
	present qty vide emb page No: 04					= 31.69	
	@ Rate Rs 361.00/cum					=> 11440.03	
Item No.3:	providing and laying in position plain cement concrete of mix 1:4:8 with OPC.						
	present qty vide emb page No: 07					= 40.55 cum	
	@ Rate Rs 5678.40/cum					=> 230259.12	
Item No.4:	providing and laying in position plain cement concrete mix						
	present qty vide emb page No: 14					= 159.16 cum	
	@ Rate Rs 6350/cum					=> 1010643.78	1010666.00

MEASUREMENT BOOK

Date	Full description, etc, of work	Dimensions				Contents	Reference to last Measureme
		Number	Length	Breadth	Depth		
1	2	3	4	5	6	7	8
	Item No E5: providing and fixing ornamental Delhi benches as per de						
	Present Qty vide emb page No: 22 = 5.00 units						
	@ Rate Rs 8500.00/unit ⇒ 42500.						
	Item No E6: Vaccum de-watering with vaccum pump and suction ... and compaction.						
	Present Qty vide emb page No: 23 = 1552.99 sqm						
	@ Rate Rs 75.65/sqm =						117480.5
						Total =	2339101.
						Add GST =	268892.
						Grand total ⇒	2607494
							26.19,827

Measurement checked & Entry Committed 23/9/2019

This is certified that the contractor has done the work satisfactorily as per the specifications

23/9/2019

M. A. R. 57 (Rule 116) **No. D**

Measurement Book

220059

No. ..... From ..... To .....

Of work .....

Of Contractor of nature of Agency.....

Of commencement of work.....

Full description, etc, of work	Number	Dimensions: Length	Dimensions: Breadth	Depth	Contents	Reference to last Measurement
2	3	4	5	6	7	8

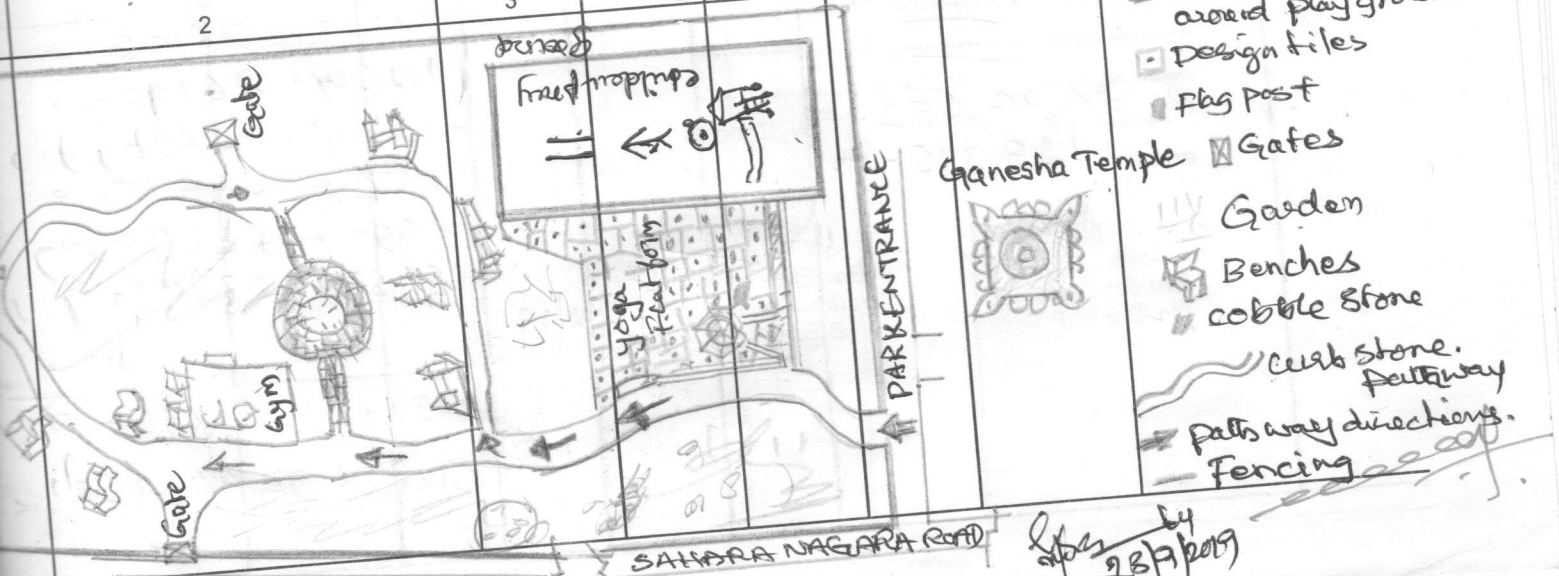

Typical layout of PARK NOT TO SCALE

- Cement block wall around playground
- Design tiles
- Flag post
- Gates
- Garden
- Benches
- cobble Stone
- Curb stone. Pathway
- Paths way directions.
- Fencing

Sd/- by 28/7/2017

MEASUREMENT BOOK

Date	Full description, etc, of work	Dimensions				Contents	Reference to last Measure
		Number	Length	Breadth	Depth		
1	2	3	4	5	6	7	8
						Total Rs. 26,19,827-00	
	Audited & Admitted for Rs. 26,19,827-					[illegible] IT. 26198-00	
						[illegible] Cess. 26198-00	
						O.W.C.B.F 26200-00	
	Rs. 24,94,452- by Cheque					LR -23577-00	
	and Rs. 125.375- by Adjustment					CGST - 23391-00	
						SGST - 23391-00	
	Accts. Supdt. 3/10 Project Division B.B.M.P		Exe. Engineer Project Division B.B.M.P		8/x/19		
						Adj. 125375-00	
						Cheque: 24,94,452-00	